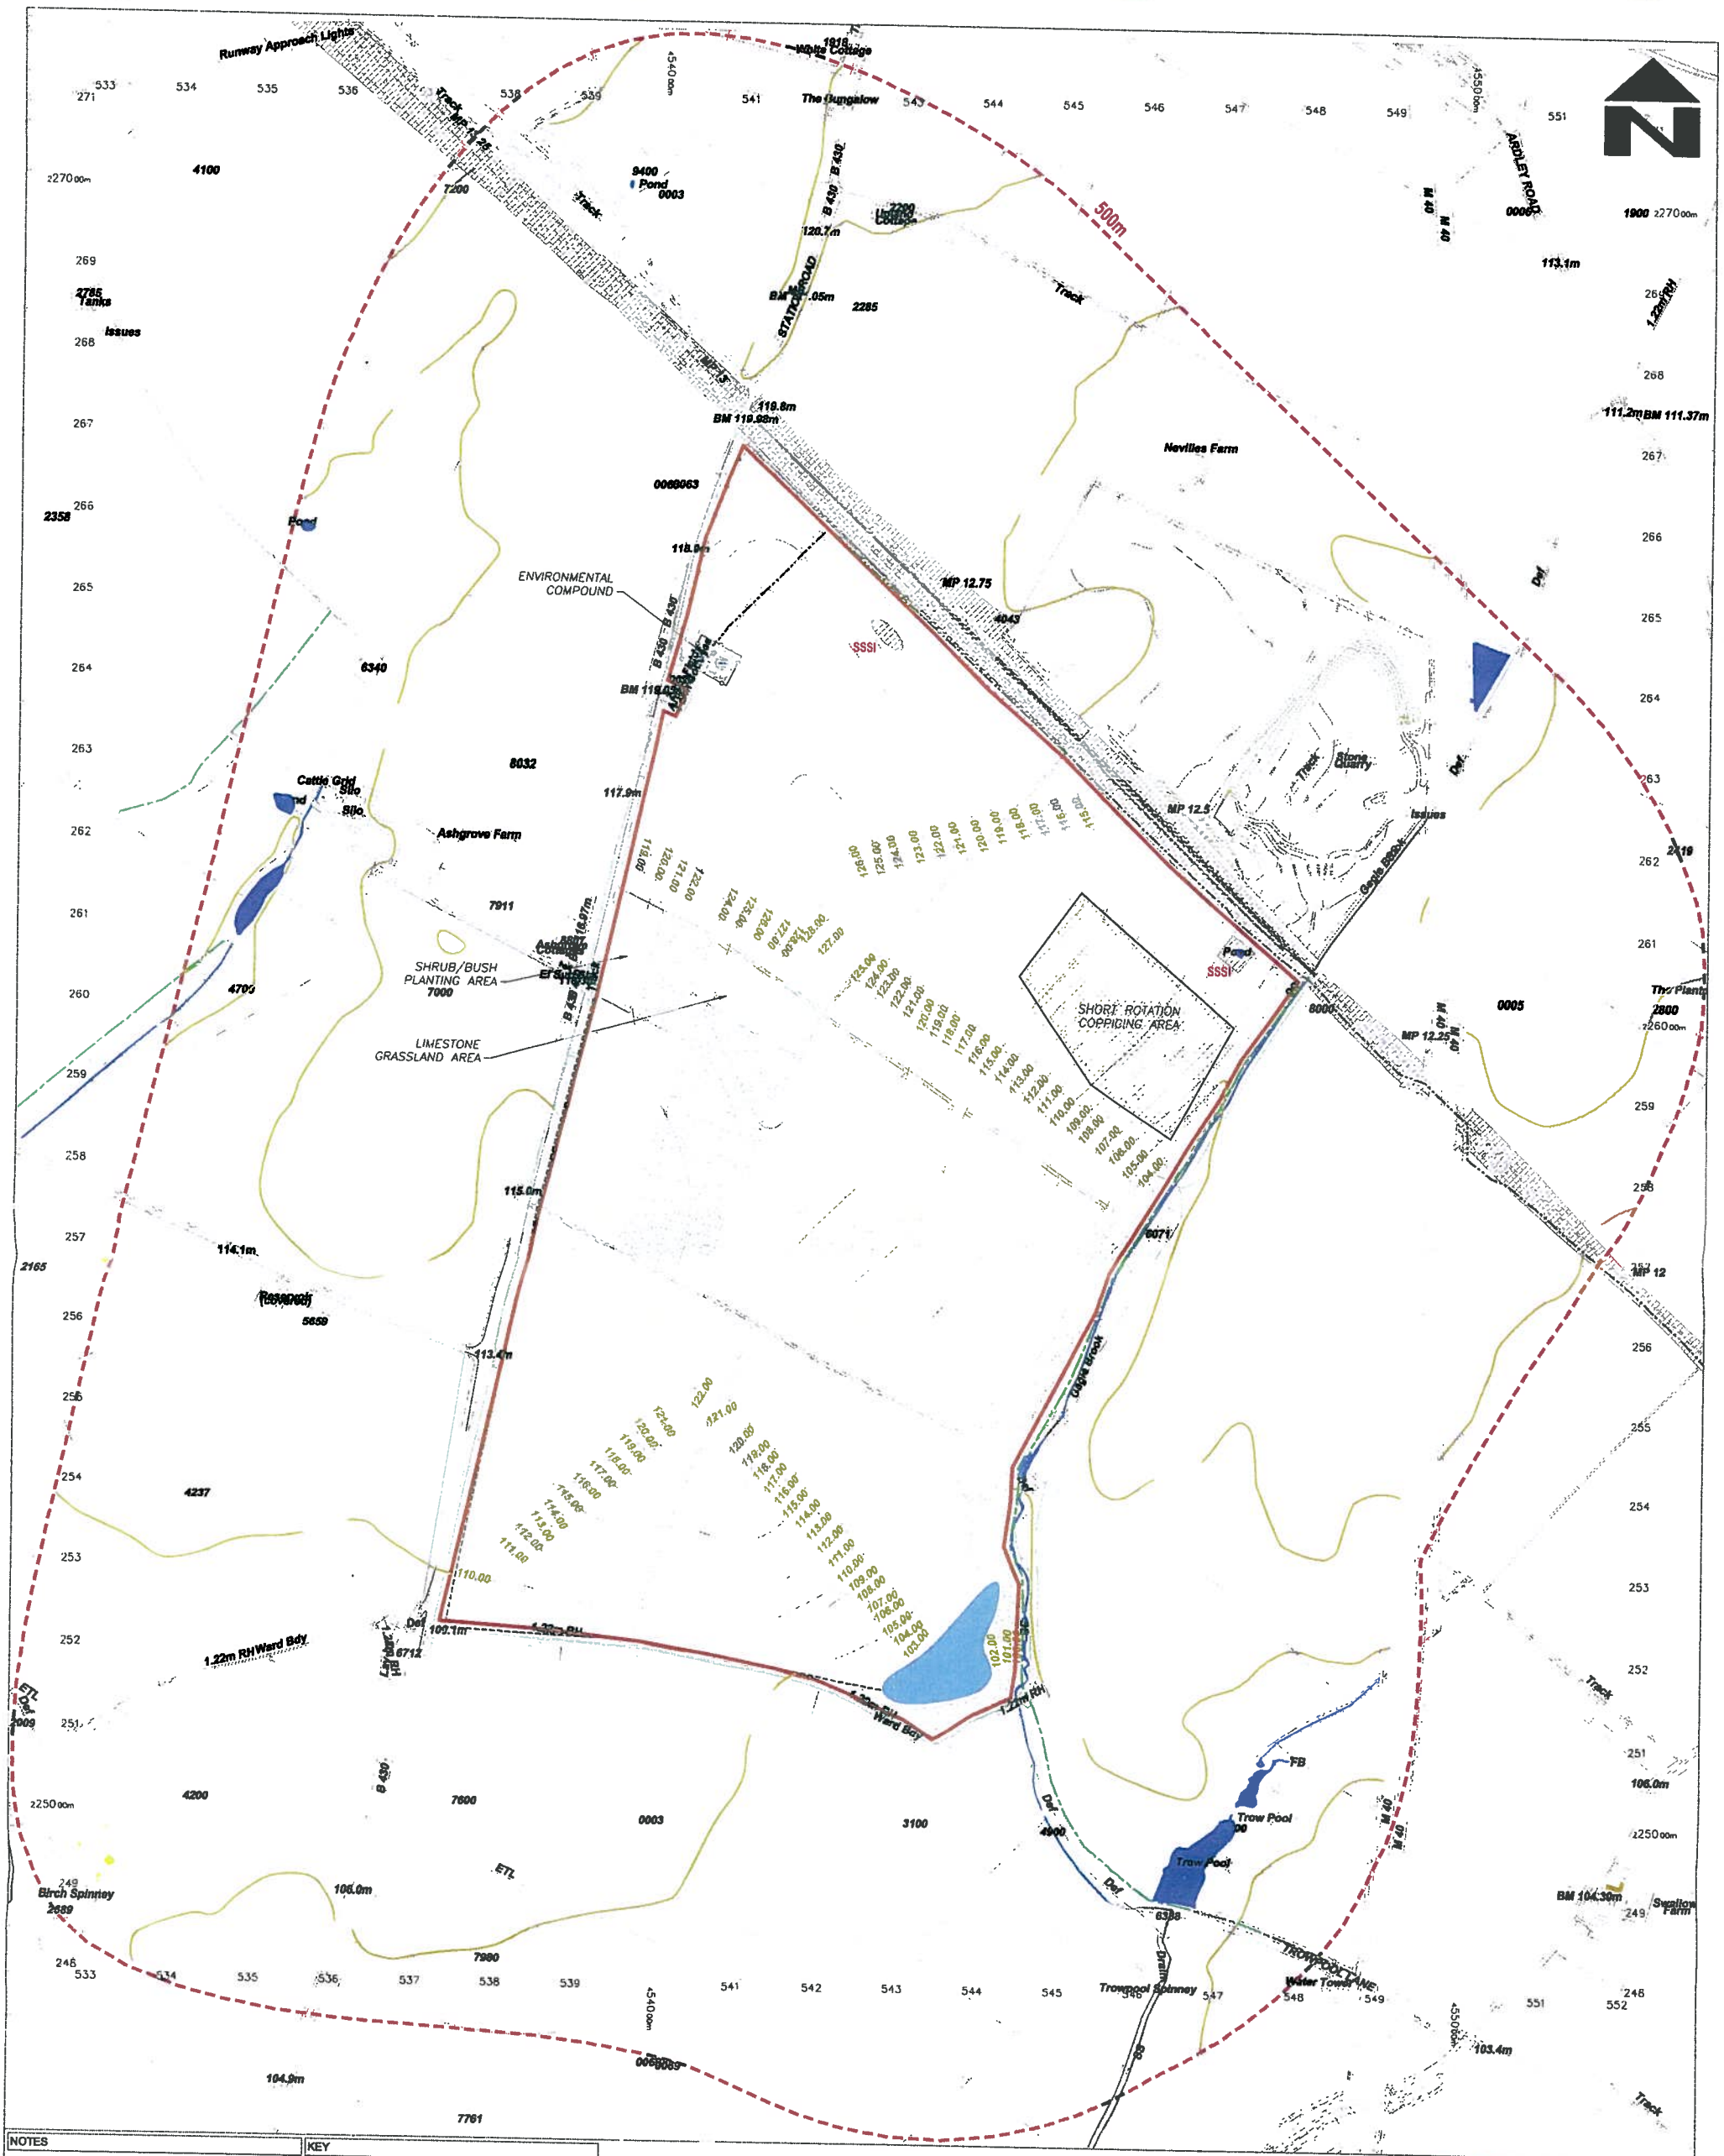

NOTES

1. THIS PLAN CONTAINS ORDINANCE SURVEY MAP DATA REPRODUCED WITH THE PERMISSION OF THE CONTROLLER OF HER MAJESTY'S STATIONARY OFFICE, CROWN COPYRIGHT, LICENCE NO. AL100012293.

2. ADAPTED FROM VIRIDOR DRAWING AQ218a 'PROPOSED FINAL CONTOURS + LANDSCAPING'

KEY

- PLANNING APPLICATION BOUNDARY
- DISTANCE FROM INSTALLATION BOUNDARY
- LEACHATE PIPELINE
- SURROUNDING TOPOGRAPHIC CONTOURS - TO 500m FROM SITE
- 35.00 PROPOSED POST-SETTLEMENT RESTORATION CONTOURS (mAOD)
- 30.00 SURROUNDING TOPOGRAPHIC CONTOURS (mAOD)
- PROPOSED PLANTING
- EXISTING PLANTING
- PROPOSED PASTURE/GRASSLAND
- SSSI's
- SURFACE WATER BODIES

Revision	Issue Date	Issue By	Comments
0	JUL 03	TK	

Viridor WASTE MANAGEMENT

Site: ARDLEY QUARRY LANDFILL

Project: PLANNING APPLICATION

Drawing: Restoration

Date: JULY 2008

Scale: 1:5,000

Drawing No. 3/2

Rev 0 May 03 TK — 48.038.081 AESIDREST1 4B/SNN

SLR
TREENWOOD HOUSE
ROWDEN LANE
BRADFORD-ON-AVON
WILTS. BA15 2AU
T: 01225 309400
F: 01225 309401
www.slrconsulting.co.uk