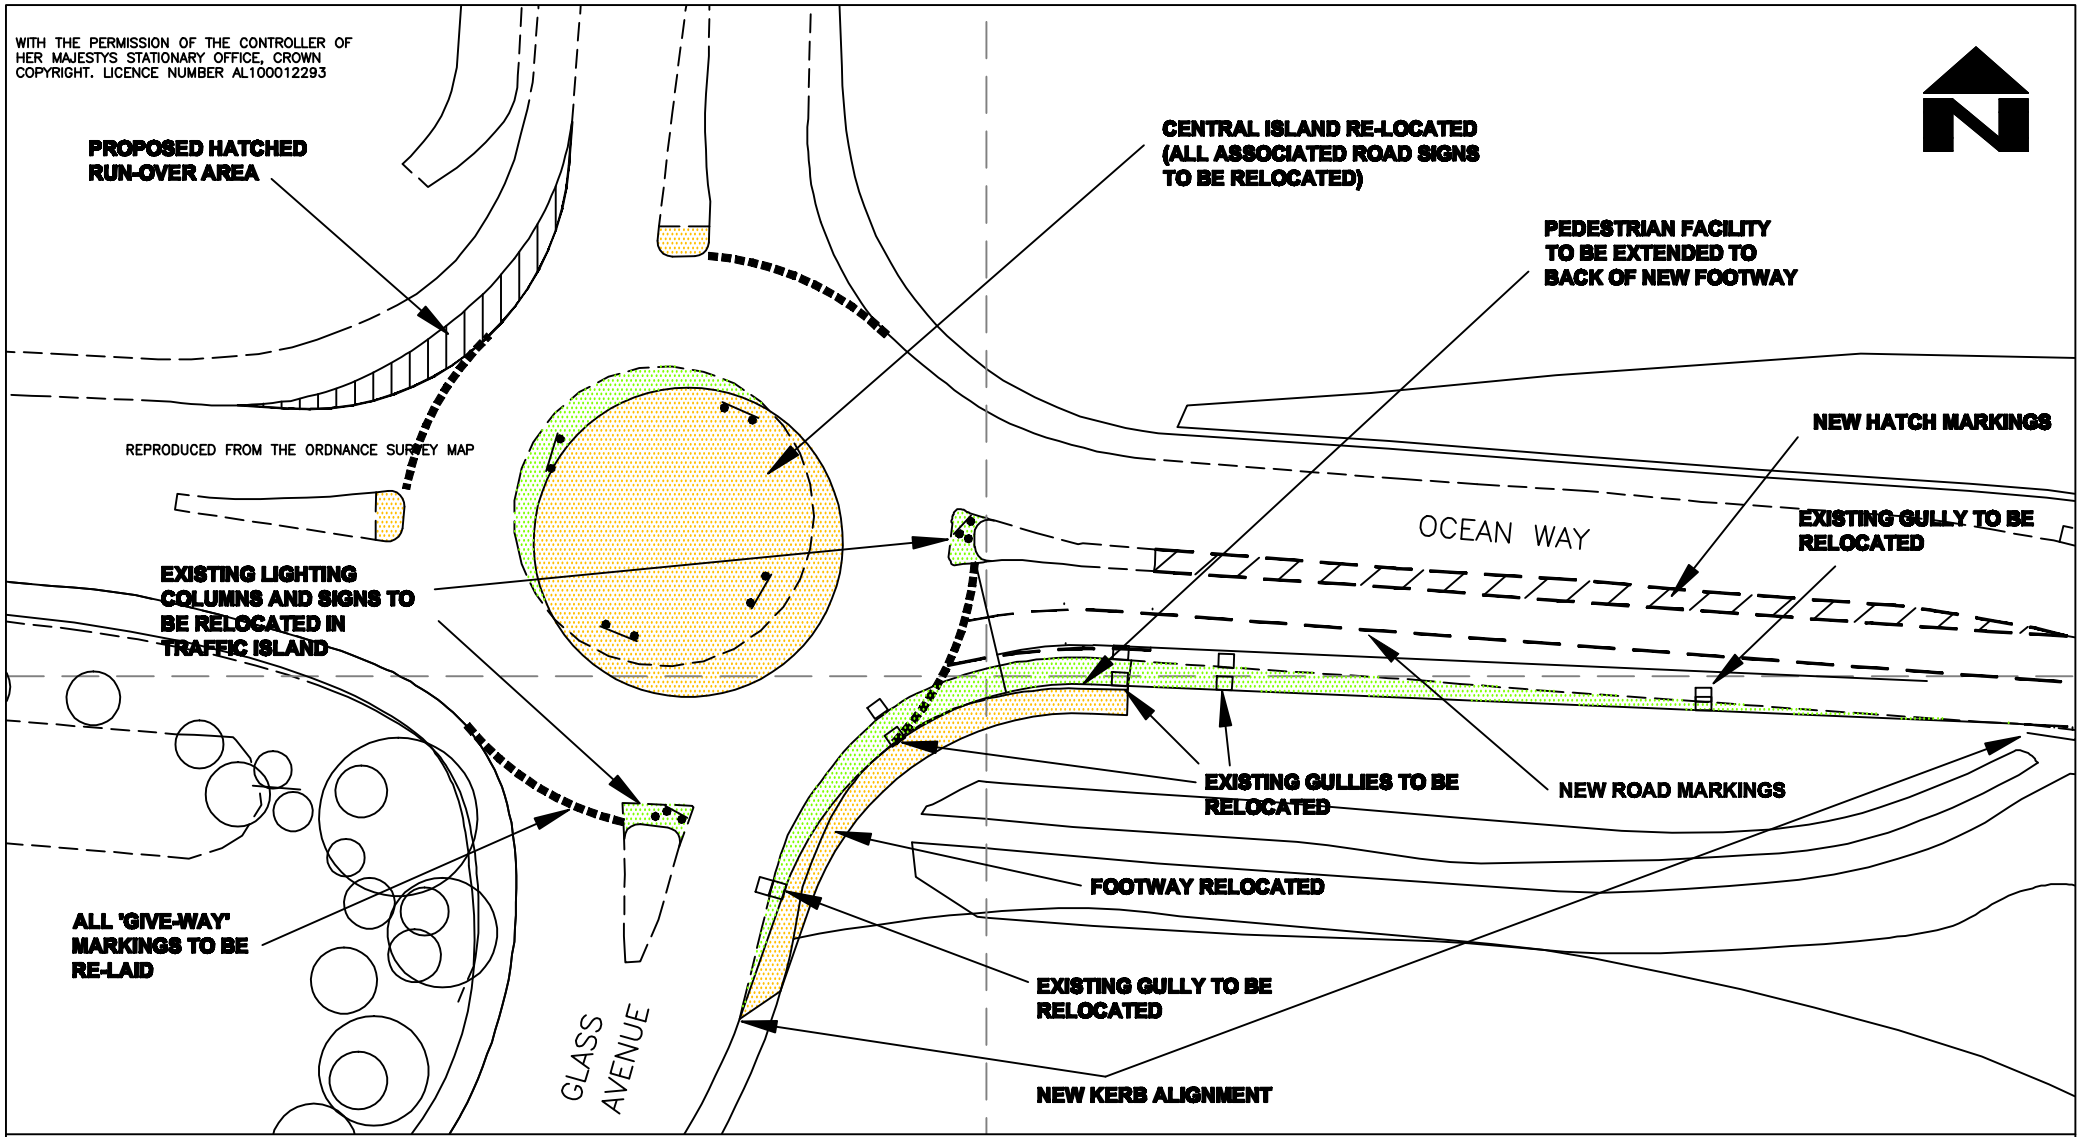

LEGEND

- NEW ROAD SURFACE
- NEW HIGHWAY CONSTRUCTION

Viridor

SLR

Revision 0 Jan 20020 IAR
4C.223.032 FMMON0 4CCB

Site	TRIDENT PARK, CARDIFF
Project	EfW & RECYCLING FACILITY
Date	JANUARY 2010
Scale	1:500
Drawing	**Proposed Improvements to Glass Avenue Roundabout**
Dwg No.	**16-8**